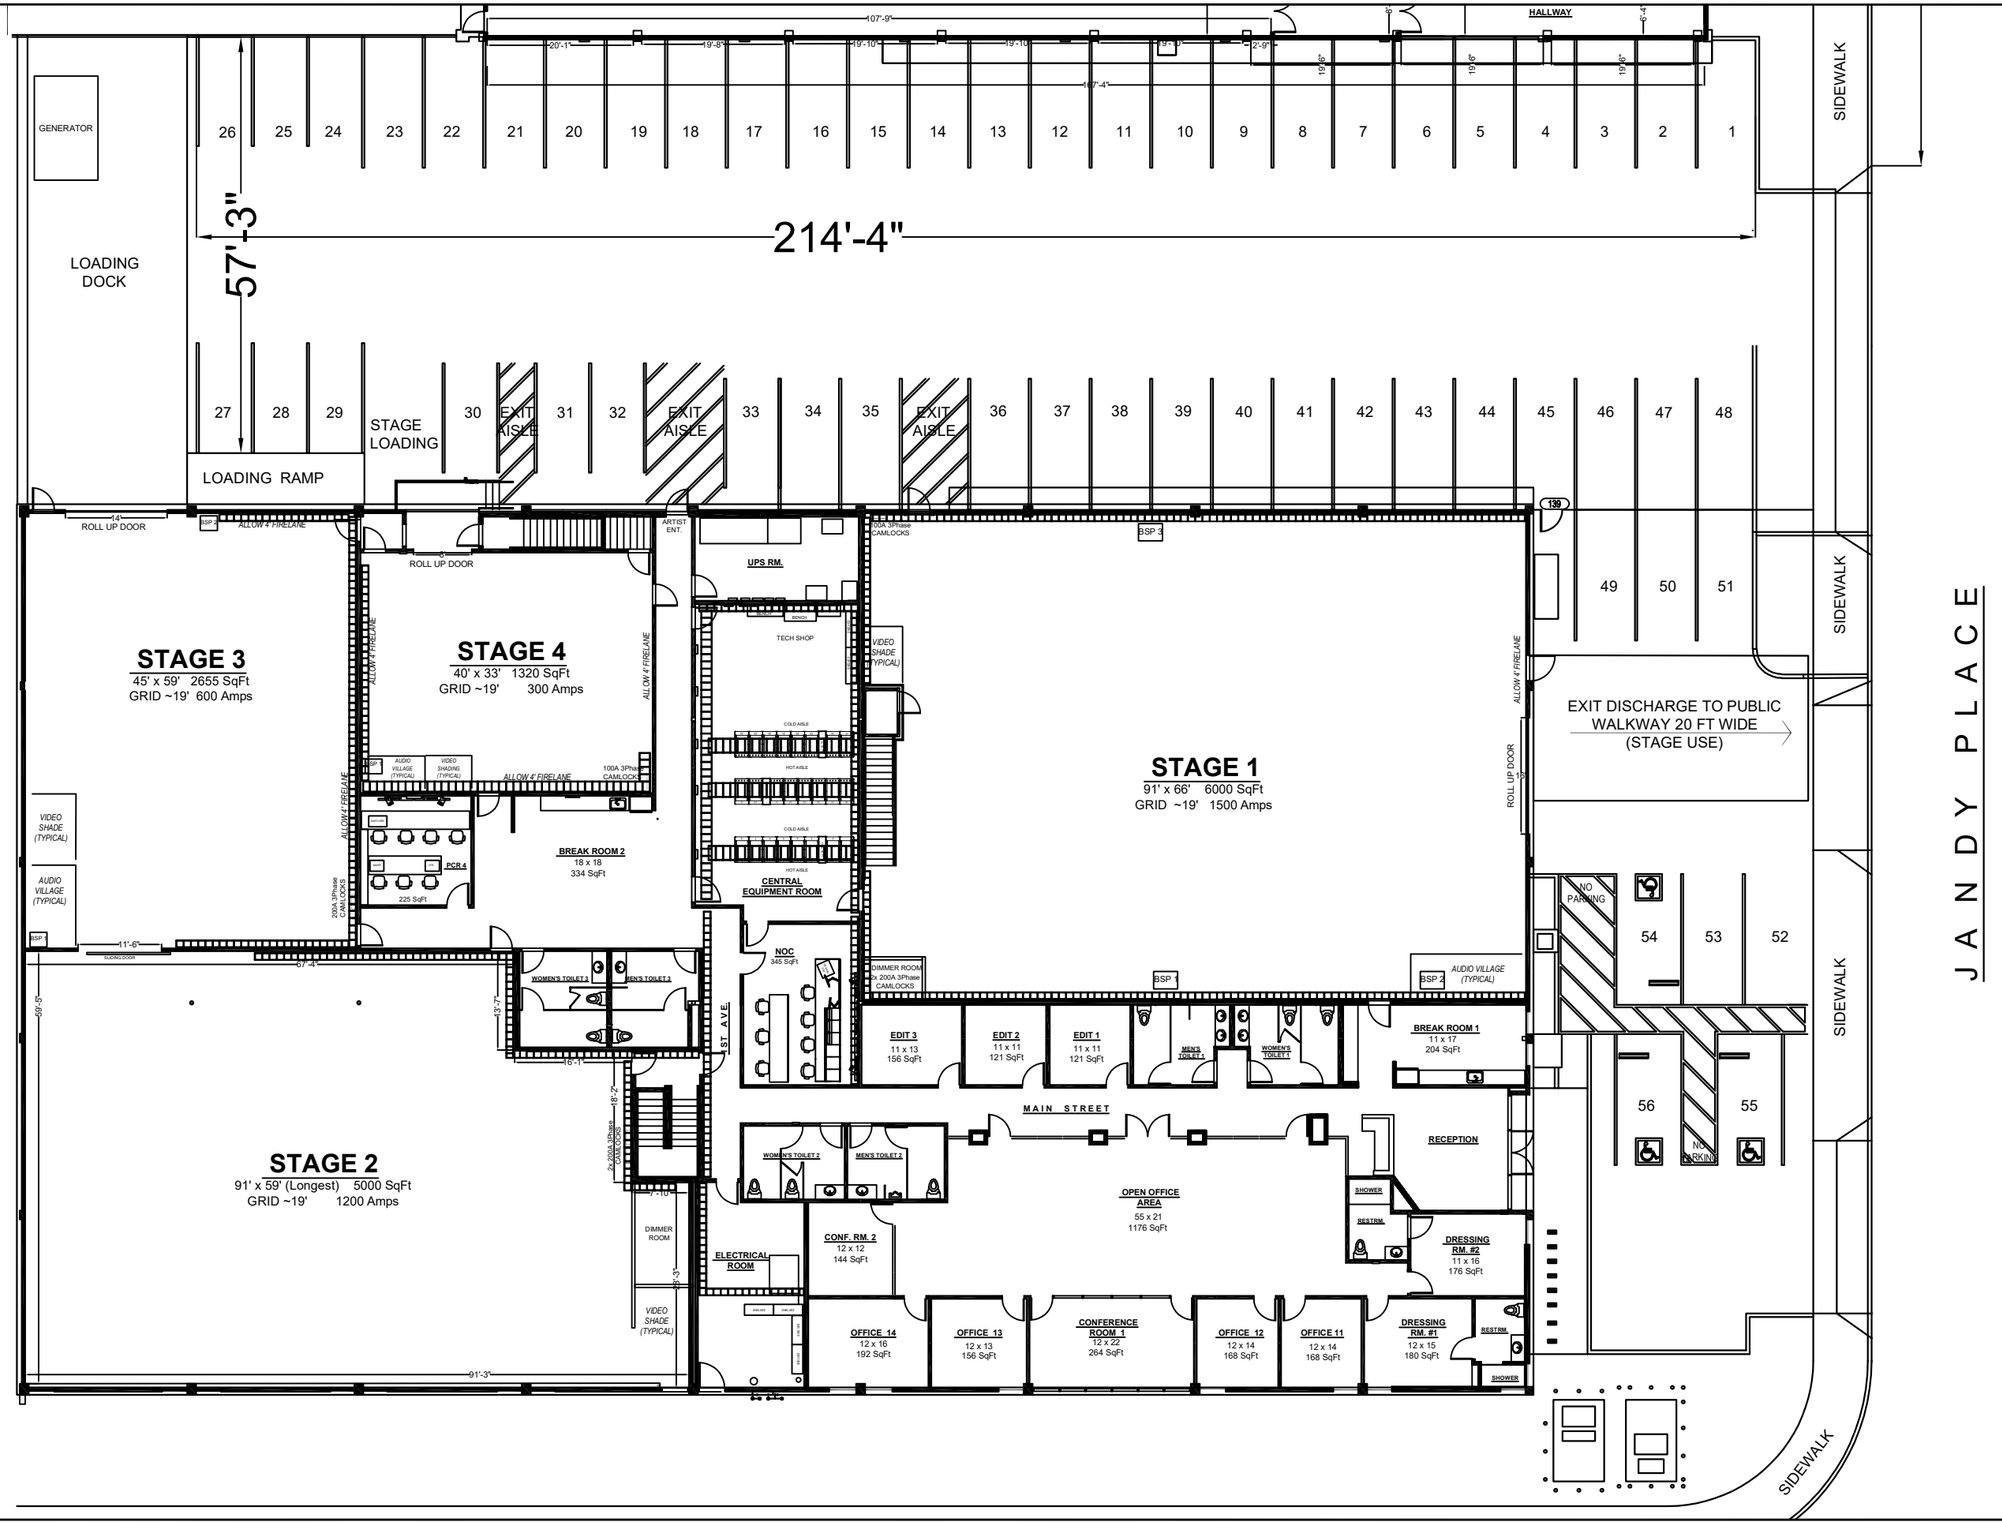

VISTA STUDIOS

VISTA STUDIOS LLC
12615 BEATRICE STREET
LOS ANGELES, CA 90066
310.803.9080
VistaStudios.com

ALL INFORMATION CONTAINED IN THIS DOCUMENT IS PROPRIETARY, AND IS THE INTELLECTUAL PROPERTY OF VISTA STUDIOS. ANY FORM OF REPRODUCTION IS PROHIBITED UNLESS EXPLICITLY AUTHORIZED IN WRITING BY AN AUTHORIZED AGENT.

DEPT. / PROJECT

FACILITY OVERVIEW

DESIGNED BY:	DATE:
RH / FG	7/15
DRAWN BY: NE	DATE: 1/17
CHECKED BY: CD / MD	DATE: 4/17
APPROVED BY: R. HEER	DATE: 4/17

REV	DESCRIPTION	DATE	BY

TITLE:

VISTA STUDIOS GROUND FLOOR PLAN VIEW

SCALE:	SHEETS:
1:500	1 of 5

PLOTTED:

DRAWING:

FIRST FLOOR